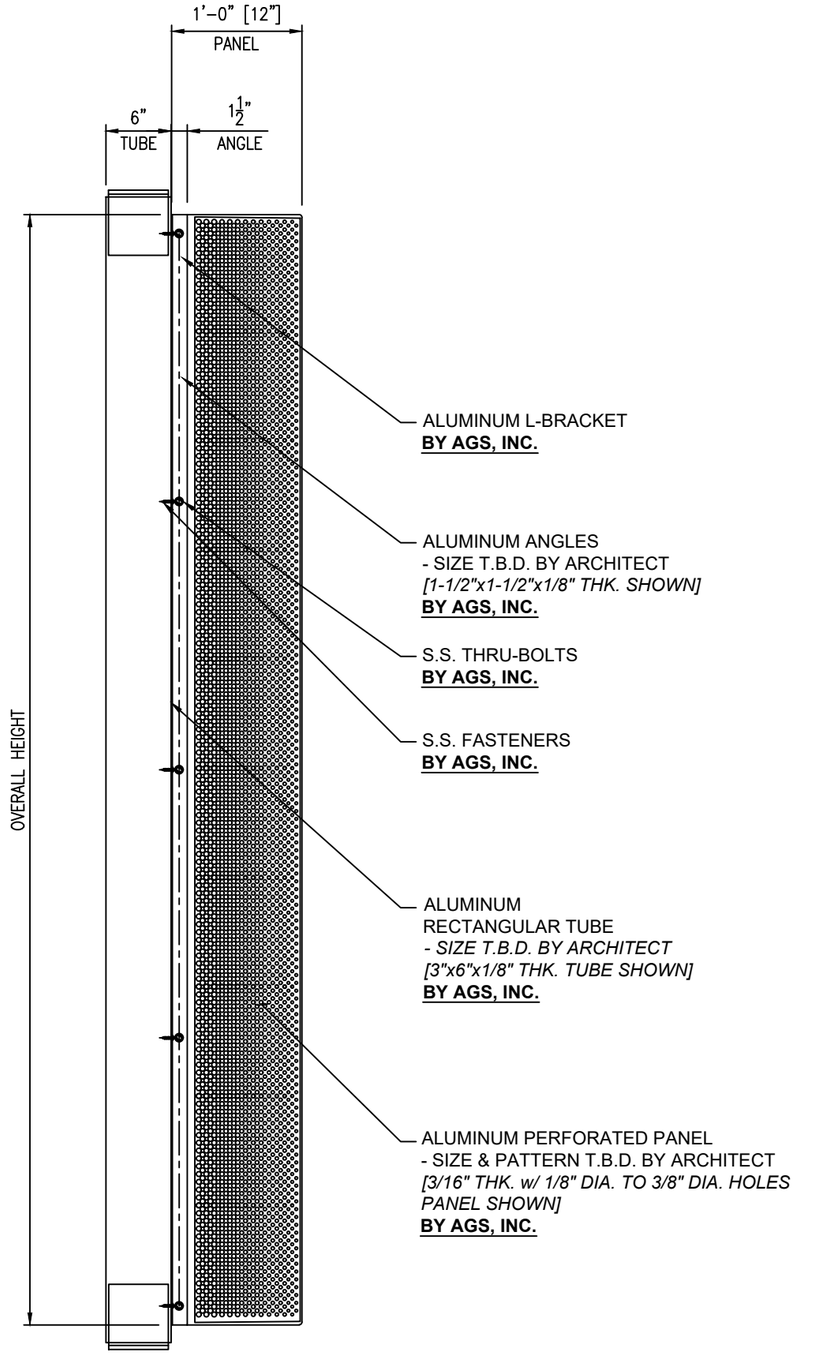

STANLEY SERIES "Buffalo"
SUNSHADE SECTION

NOTE:
ATTACHMENT TO STRUCTURE TO BE DETERMINED BY AGS ENGINEER.

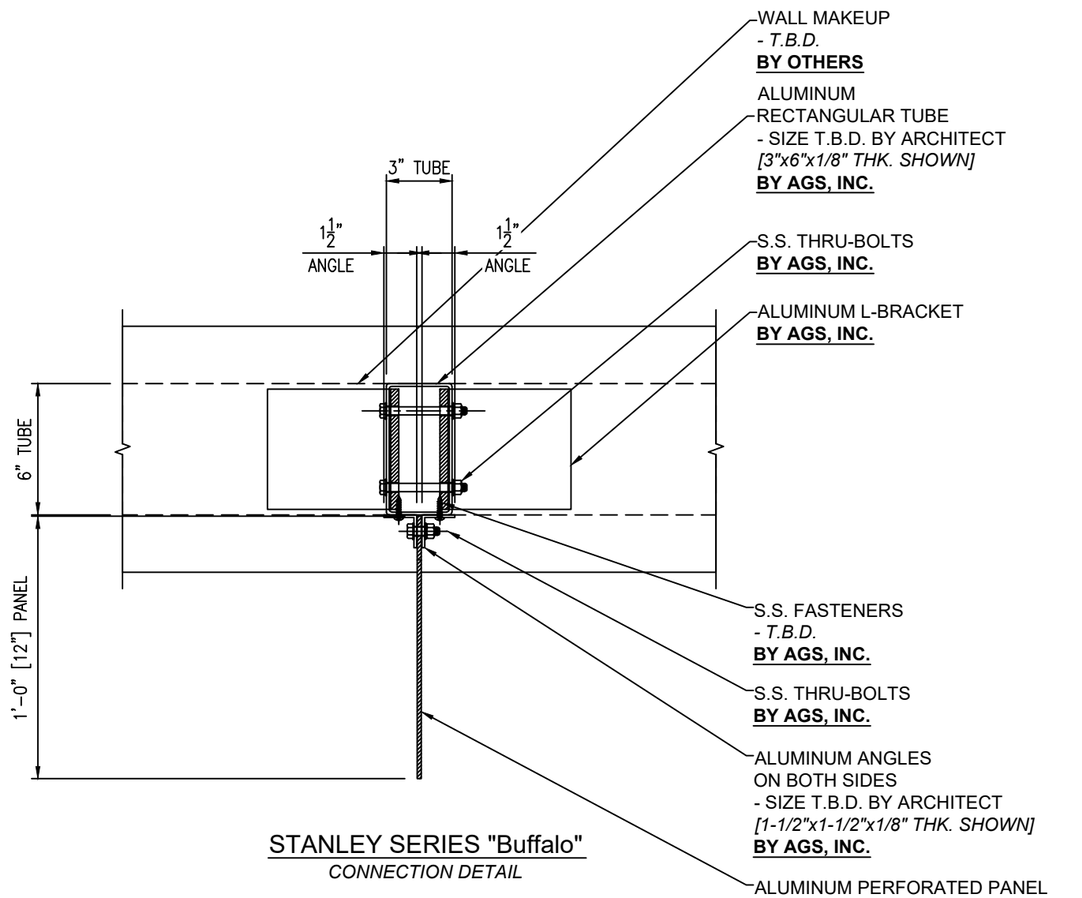

STANLEY SERIES "Buffalo"
CONNECTION DETAIL

REV. NO.	DATE	BY
1		
2		
3		
4		
5		

AGS Inc.
22442 Fey Drive
Frankfort, IL 60423
Ph: (708) 479-9458 Fax: (708) 479-9478
www.agsshade.com
Architectural Grilles & Sunshades, Inc.

PROJECT NAME:
LOCATION:
ARCHITECT:
LOCATION:
CONTRACTOR:
LOCATION:
REPRESENTATIVE:
LOCATION:
AGS, INC. PROJECT MANAGER:

SHEET NAME
SUNSHADE SECTION AND DETAIL SHEET

JOB NUMBER —
FINISH —
SCALE AS SHOWN
DATE ---
DRAWN BY ———
SHEET NO. 01-01