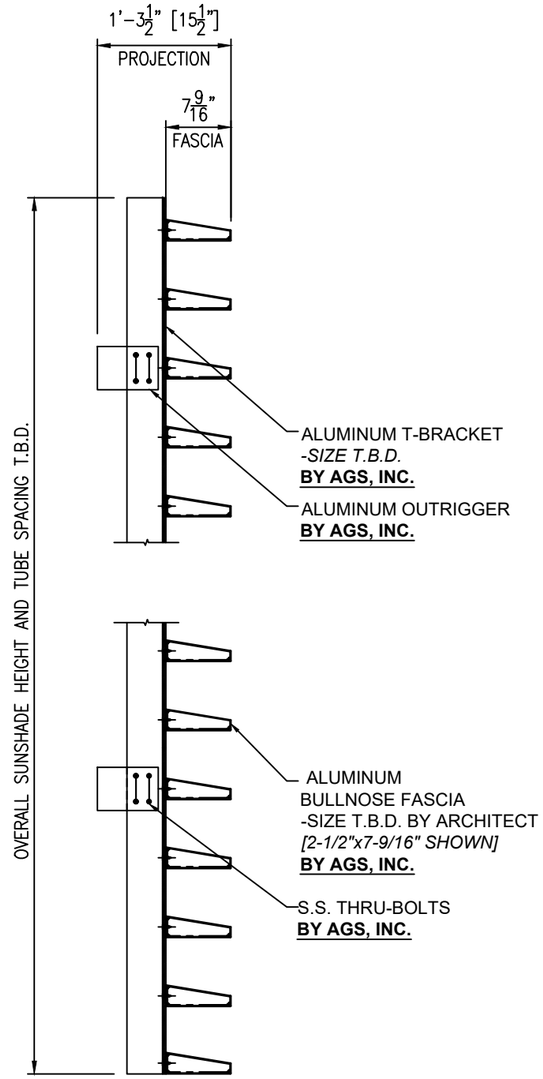

STANLEY SERIES "Chicago"

SUNSHADE SECTION

NOTE:
ATTACHMENT TO STRUCTURE TO BE DETERMINED BY AGS ENGINEER.

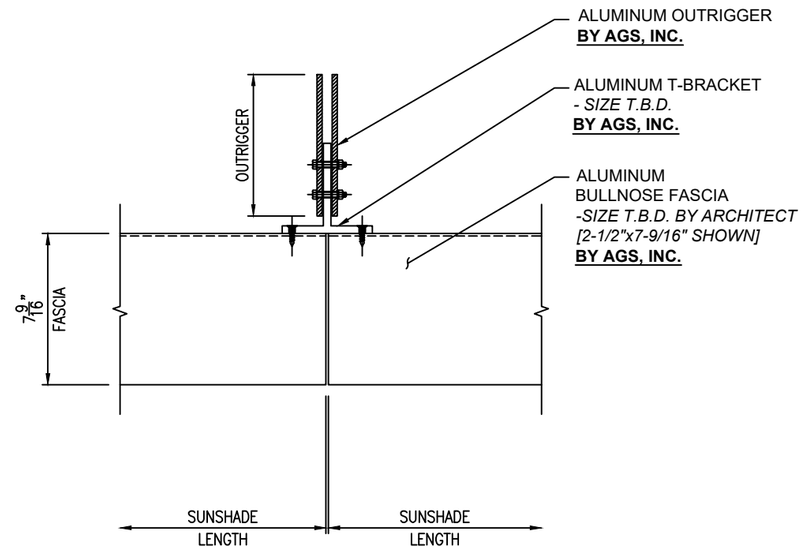

STANLEY SERIES "Chicago"

CONNECTION DETAIL

AGS Inc.
22442 Fey Drive
Frankfort, IL 60423
Ph: (708) 479-9458
Fax: (708) 479-9478
www.agsshade.com
Architectural Grilles & Sunshades, Inc.

REV. NO.	DATE	BY
5		
4		
3		
2		
1		

PROJECT NAME: —
LOCATION: —
ARCHITECT: —
LOCATION: —
CONTRACTOR: —
LOCATION: —
REPRESENTATIVE: —
LOCATION: —
AGS, INC. PROJECT MANAGER: —

SHEET NAME
SUNSHADE SECTION AND DETAIL SHEET

JOB NUMBER —

FINISH —

SCALE: AS SHOWN | DATE: 01-11-21

DRAWN BY: — — — | SHEET NO.: 01-01