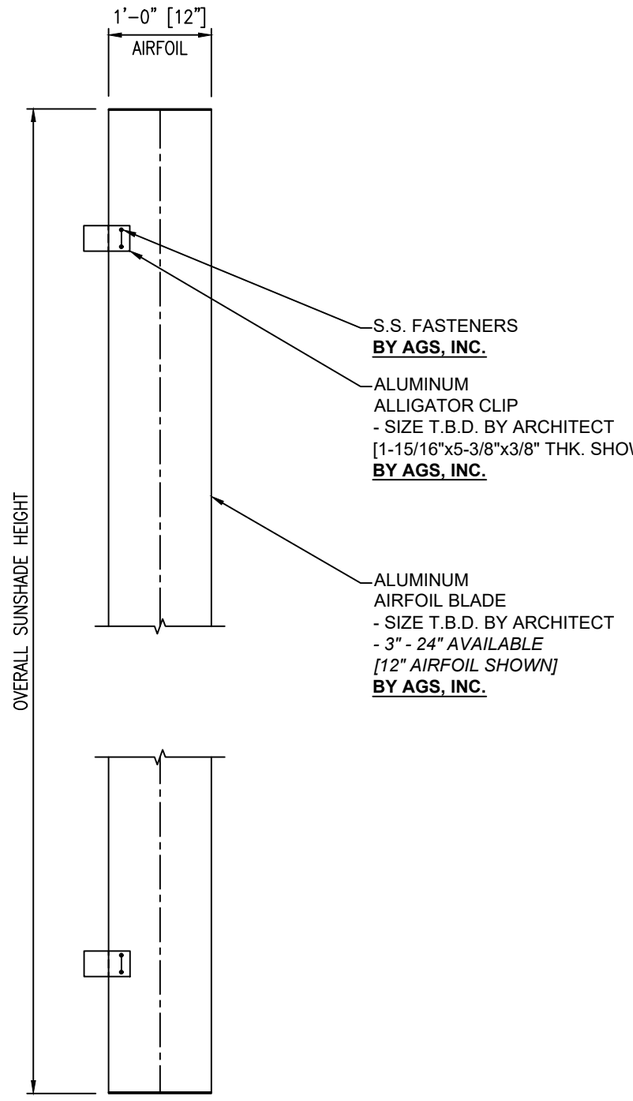


STANLEY SERIES "Edmonton"

*SUNSHADE SECTION*

**NOTE:**
ATTACHMENT TO STRUCTURE TO BE DETERMINED BY AGS ENGINEER.

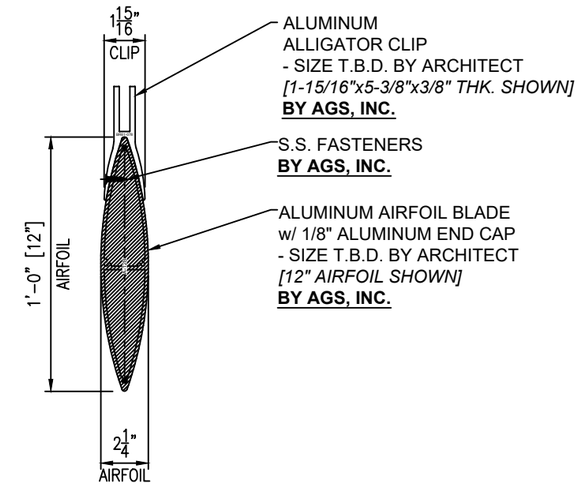


STANLEY SERIES "Edmonton"

*CONNECTION DETAIL - BASIS OF DESIGN*
*90° PROJECTION*

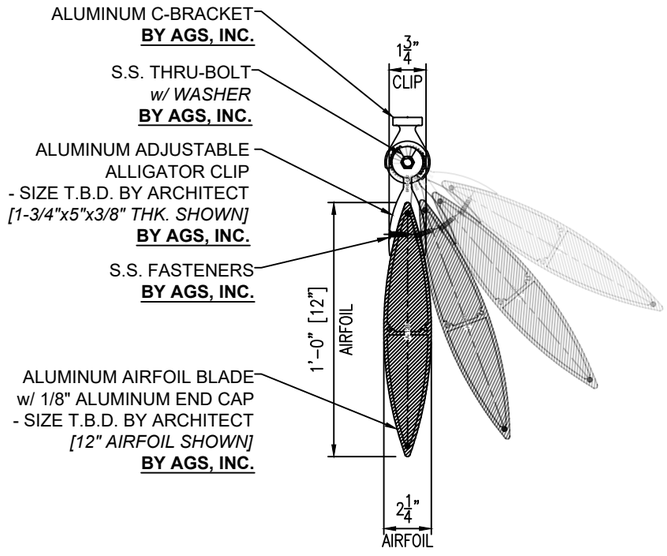


STANLEY SERIES "Edmonton"

*CONNECTION DETAIL - ADJUSTABLE*

**AGS Inc.**
22442 Fey Drive
Frankfort, IL 60423
Ph: (708) 479-9458
Fax: (708) 479-9478
www.agsshade.com
**Architectural Grilles & Sunshades, Inc.**

| REV. NO. | DATE | BY |
|---|---|---|
| 5 | | |
| 4 | | |
| 3 | | |
| 2 | | |
| 1 | | |

PROJECT NAME: —
LOCATION: —
ARCHITECT: —
LOCATION: —
CONTRACTOR: —
LOCATION: —
REPRESENTATIVE: —
LOCATION: —
AGS, INC. PROJECT MANAGER: —

SHEET NAME
SUNSHADE SECTION AND DETAIL SHEET

JOB NUMBER —
FINISH —
SCALE: AS SHOWN
DATE: —
DRAWN BY: — — —
SHEET NO.: 01-01