


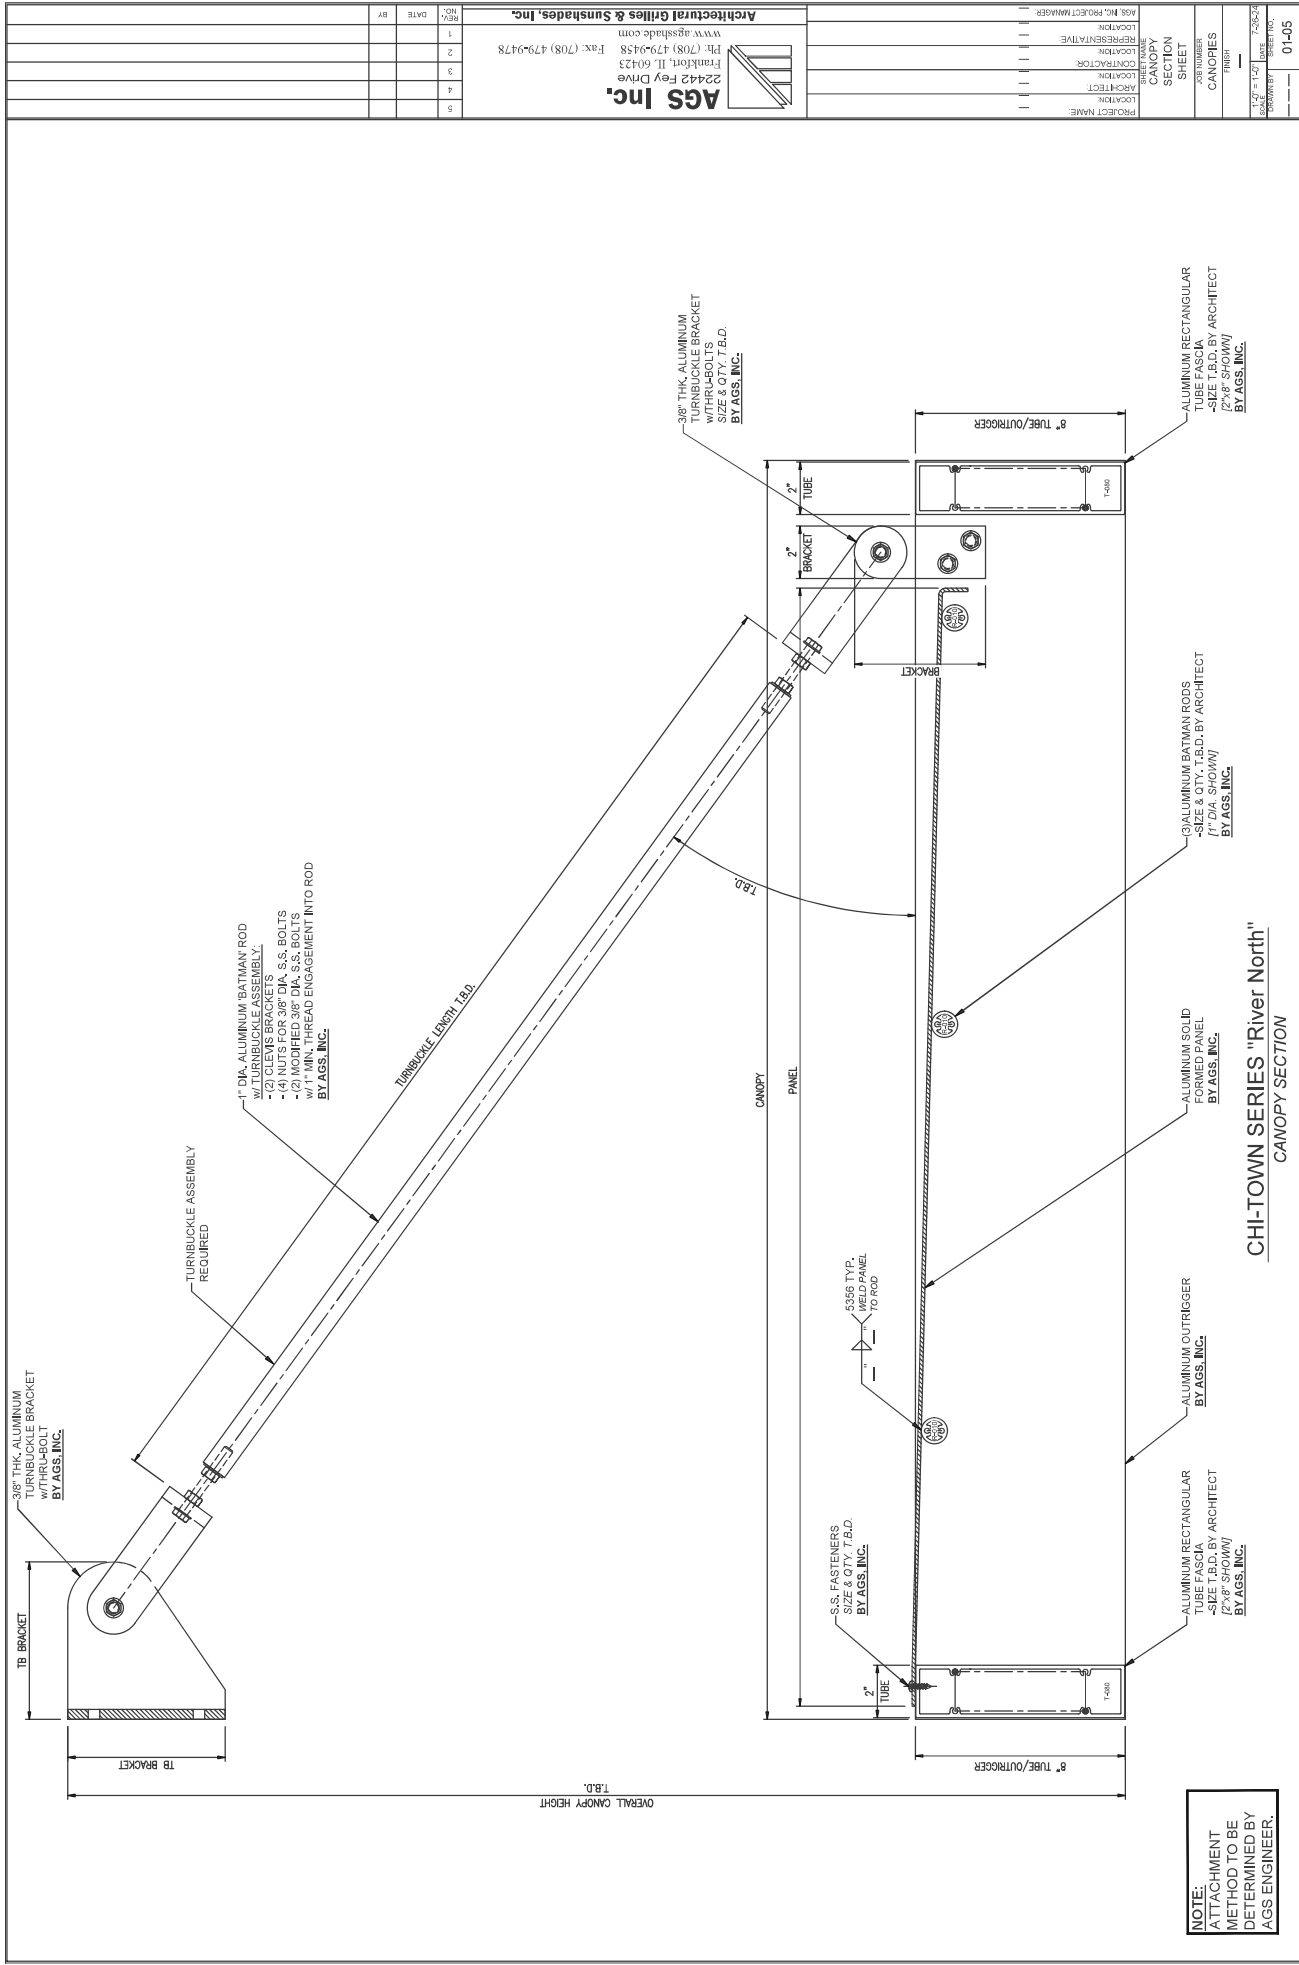

NOTE:
ATTACHMENT
METHOD TO BE
DETERMINED BY
AGS ENGINEER.

CHI-TOWN SERIES "River North"
CANOPY SECTION

ALUMINUM RECTANGULAR
OUTRIGGER
-SIZE T.B.D. BY ARCHITECT
[2"x8" SHOWN]
BY AGS, INC.

ALUMINUM BATMAN RODS
-SIZE T.B.D. BY ARCHITECT
[1" DIA. SHOWN]
BY AGS, INC.

ALUMINUM SOLID
PANEL
BY AGS, INC.

ALUMINUM OUTRIGGER
BY AGS, INC.

ALUMINUM RECTANGULAR
OUTRIGGER
-SIZE T.B.D. BY ARCHITECT
[2"x8" SHOWN]
BY AGS, INC.

PROJECT NAME:	
LOCATION:	
ARCHITECT:	
CONTRACTOR:	
REPRESENTATIVE:	
LOCATION:	
AGS INC. PROJECT NUMBER:	



AGS Inc.
22442 Fey Drive
Frankfort, IL 60423
Ph: (708) 479-9458 Fax: (708) 479-9478
www.agsshade.com
Architectural Grilles & Sunshades, Inc.

REV.	DATE	BY
1		
2		
3		
4		
5		